


ZONE	STORE CODE	STORE NAME	STORE AREA	FLOOR	RENOVATION
WEST	155	DB MALL BHOPAL	37,293 SQ.FT	GROUND FLOOR	

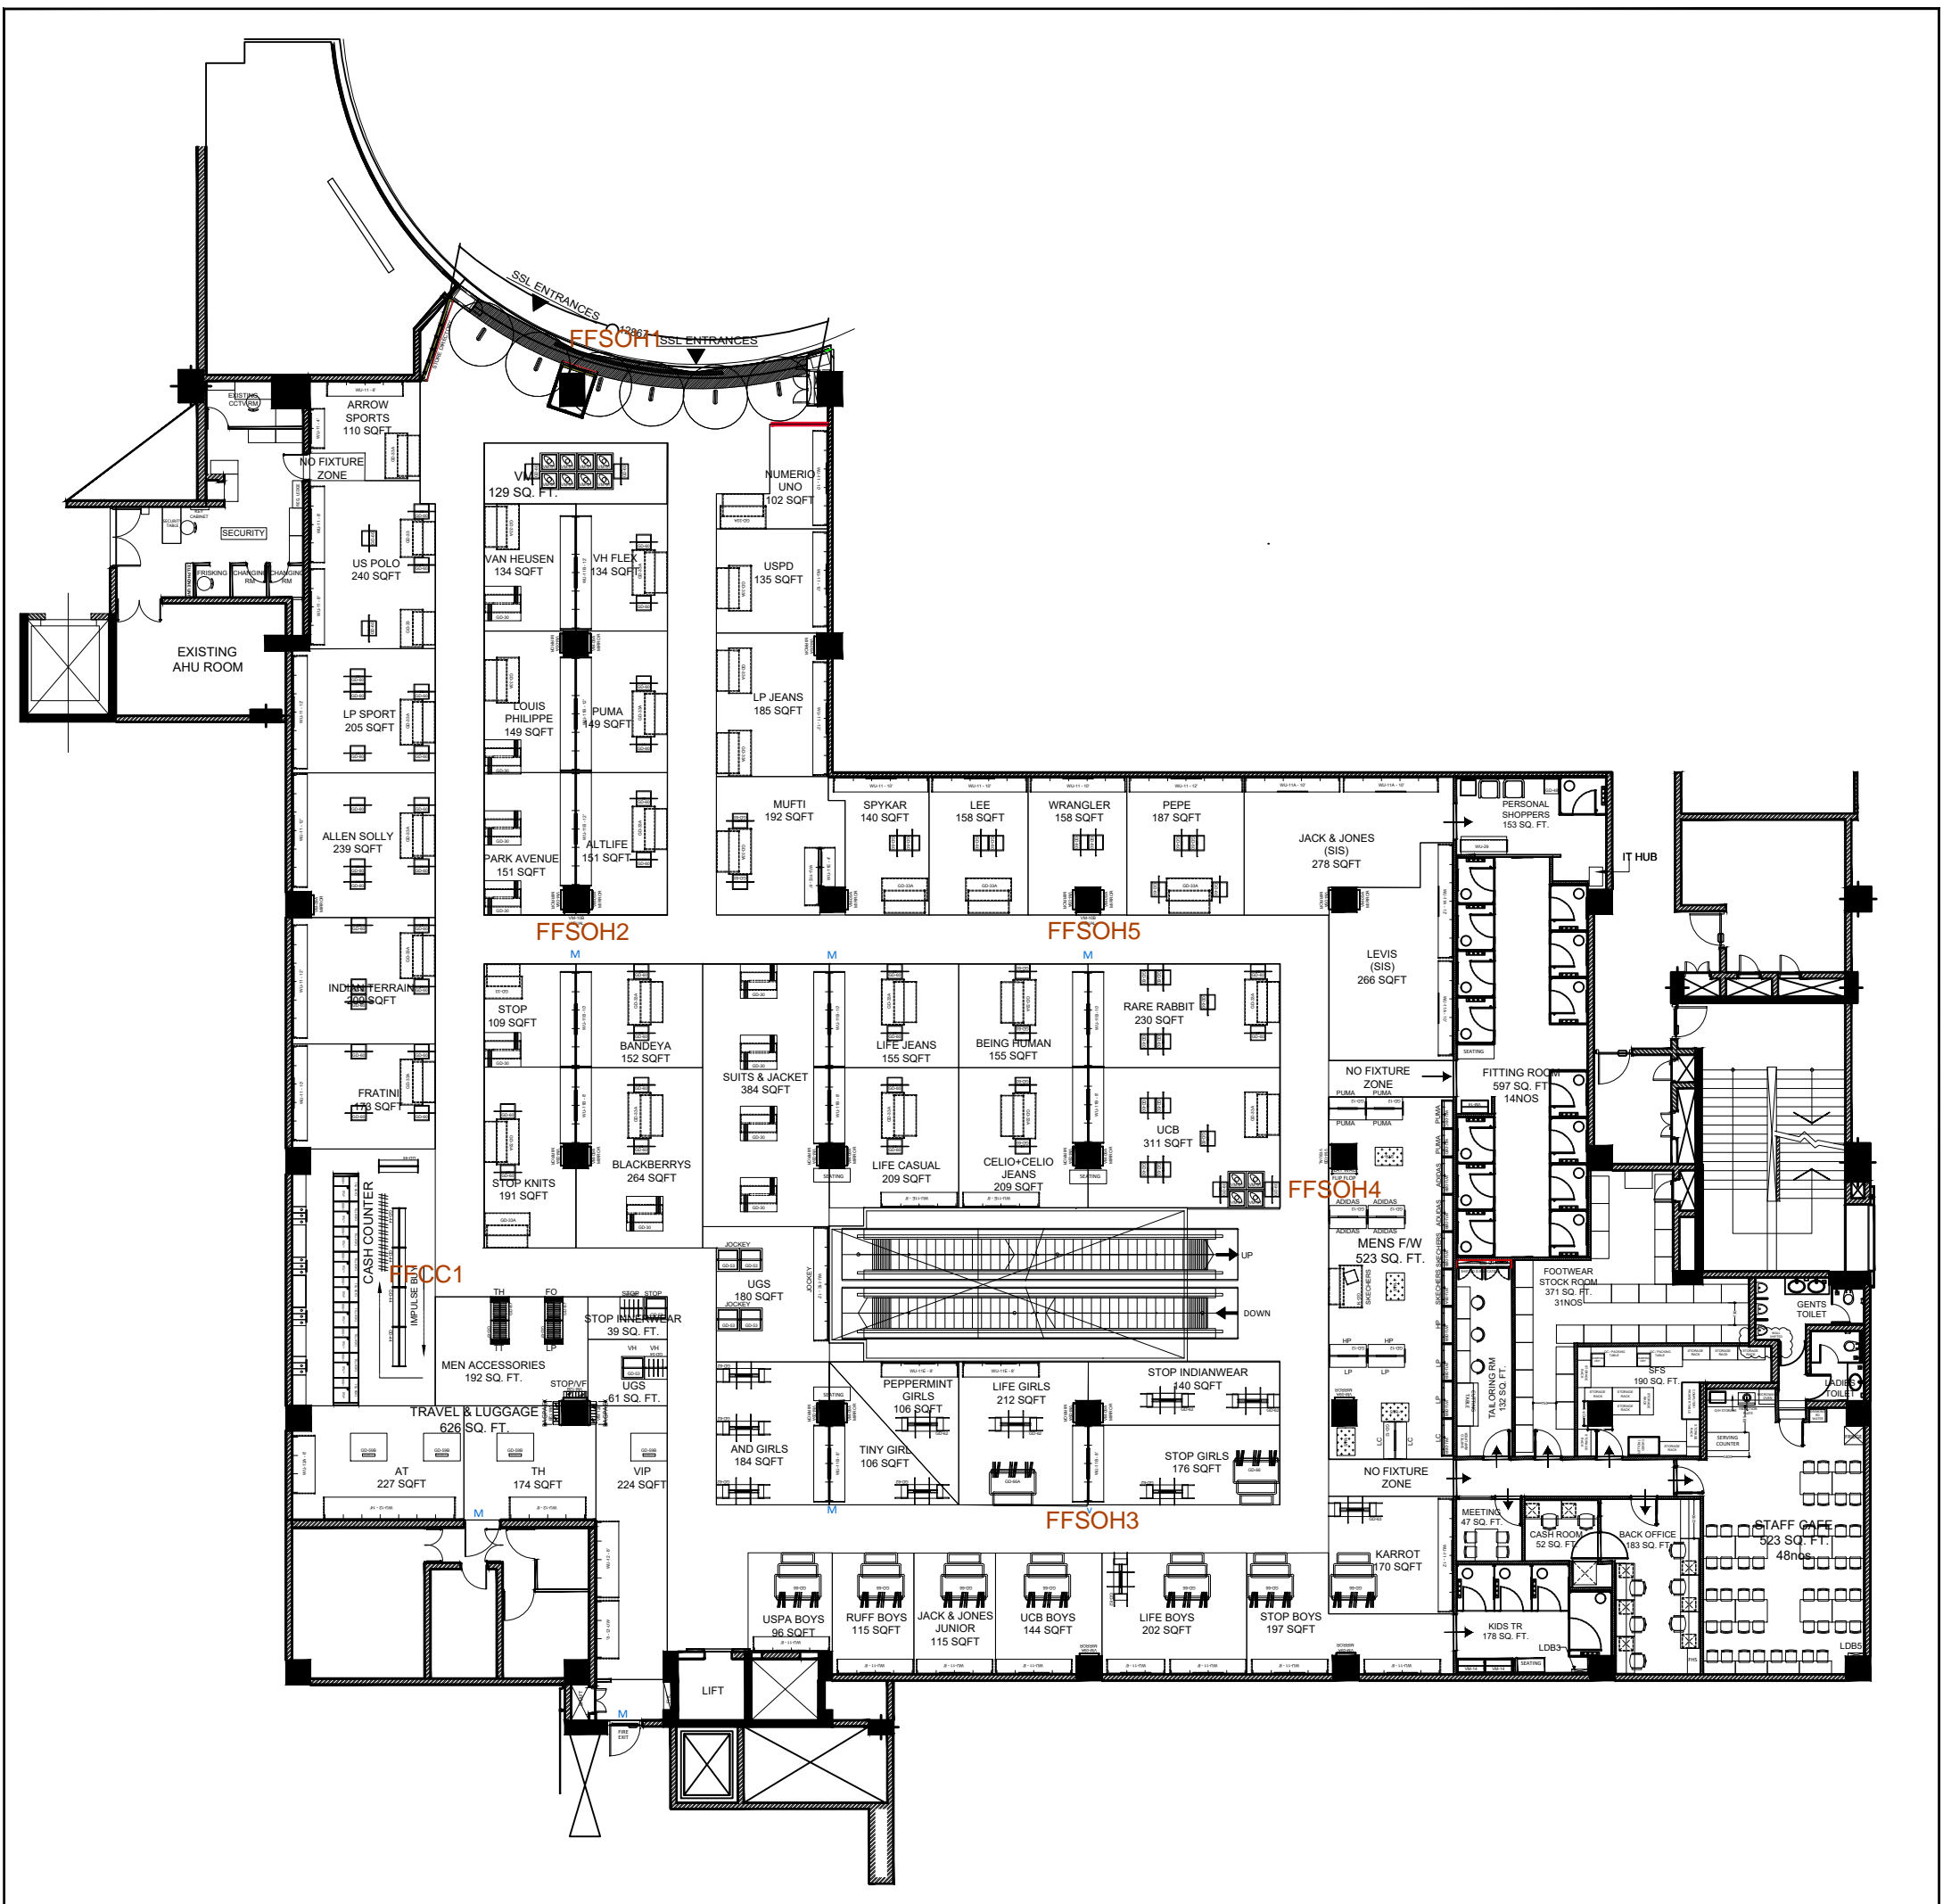

ZONE	STORE CODE	STORE NAME	STORE AREA	FLOOR	
WEST	155	DB MALL BHOPAL	37,293 SQ.FT	FIRST FLOOR	RENOVATION