

ZONE  
SOUTH

STORE CODE  
103


STORE NAME  
BEGUMPET

CARPET AREA  
72,287 SQ.FT.

FLOOR  
GROUND FLOOR

SEASON  
AW 22

AW22 Layout  
Okay for  
Re-Release  
Neeraj Jagga  
17.08.2022

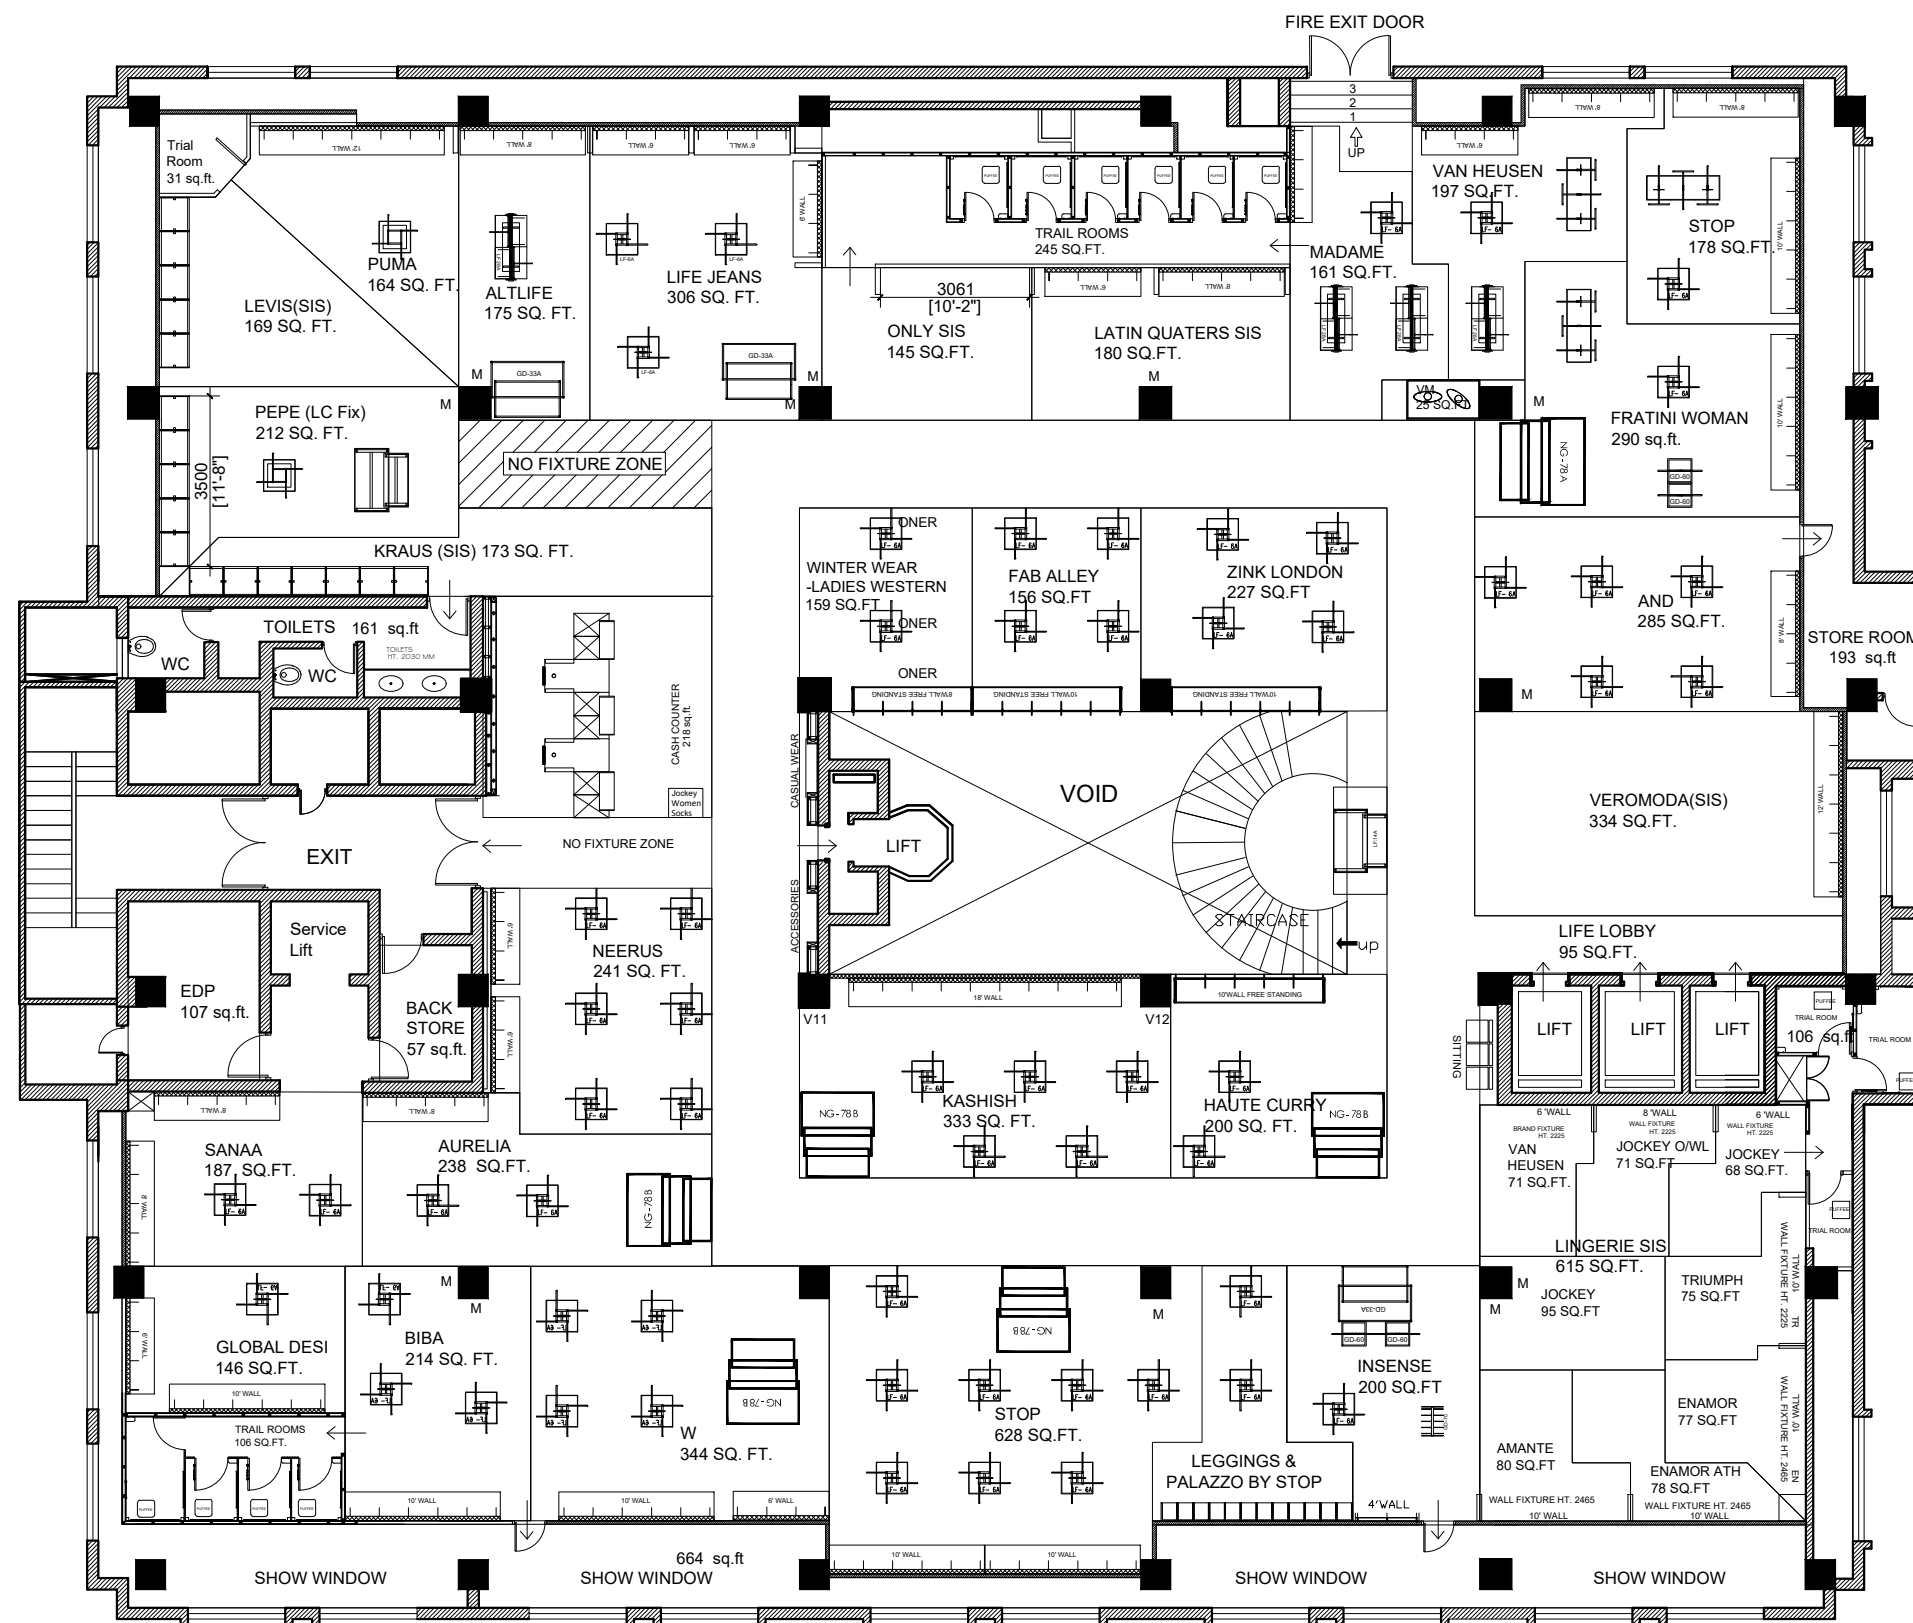

ZONE  
SOUTH

STORE CODE  
103


STORE NAME  
BEGUMPET

CARPET AREA  
72,287 SQ.FT.

FLOOR  
FIRST FLOOR

SEASON  
AW 22

AW22 Layout  
Okay for  
Re-Release  
Neeraj Jagga  
17.08.2022

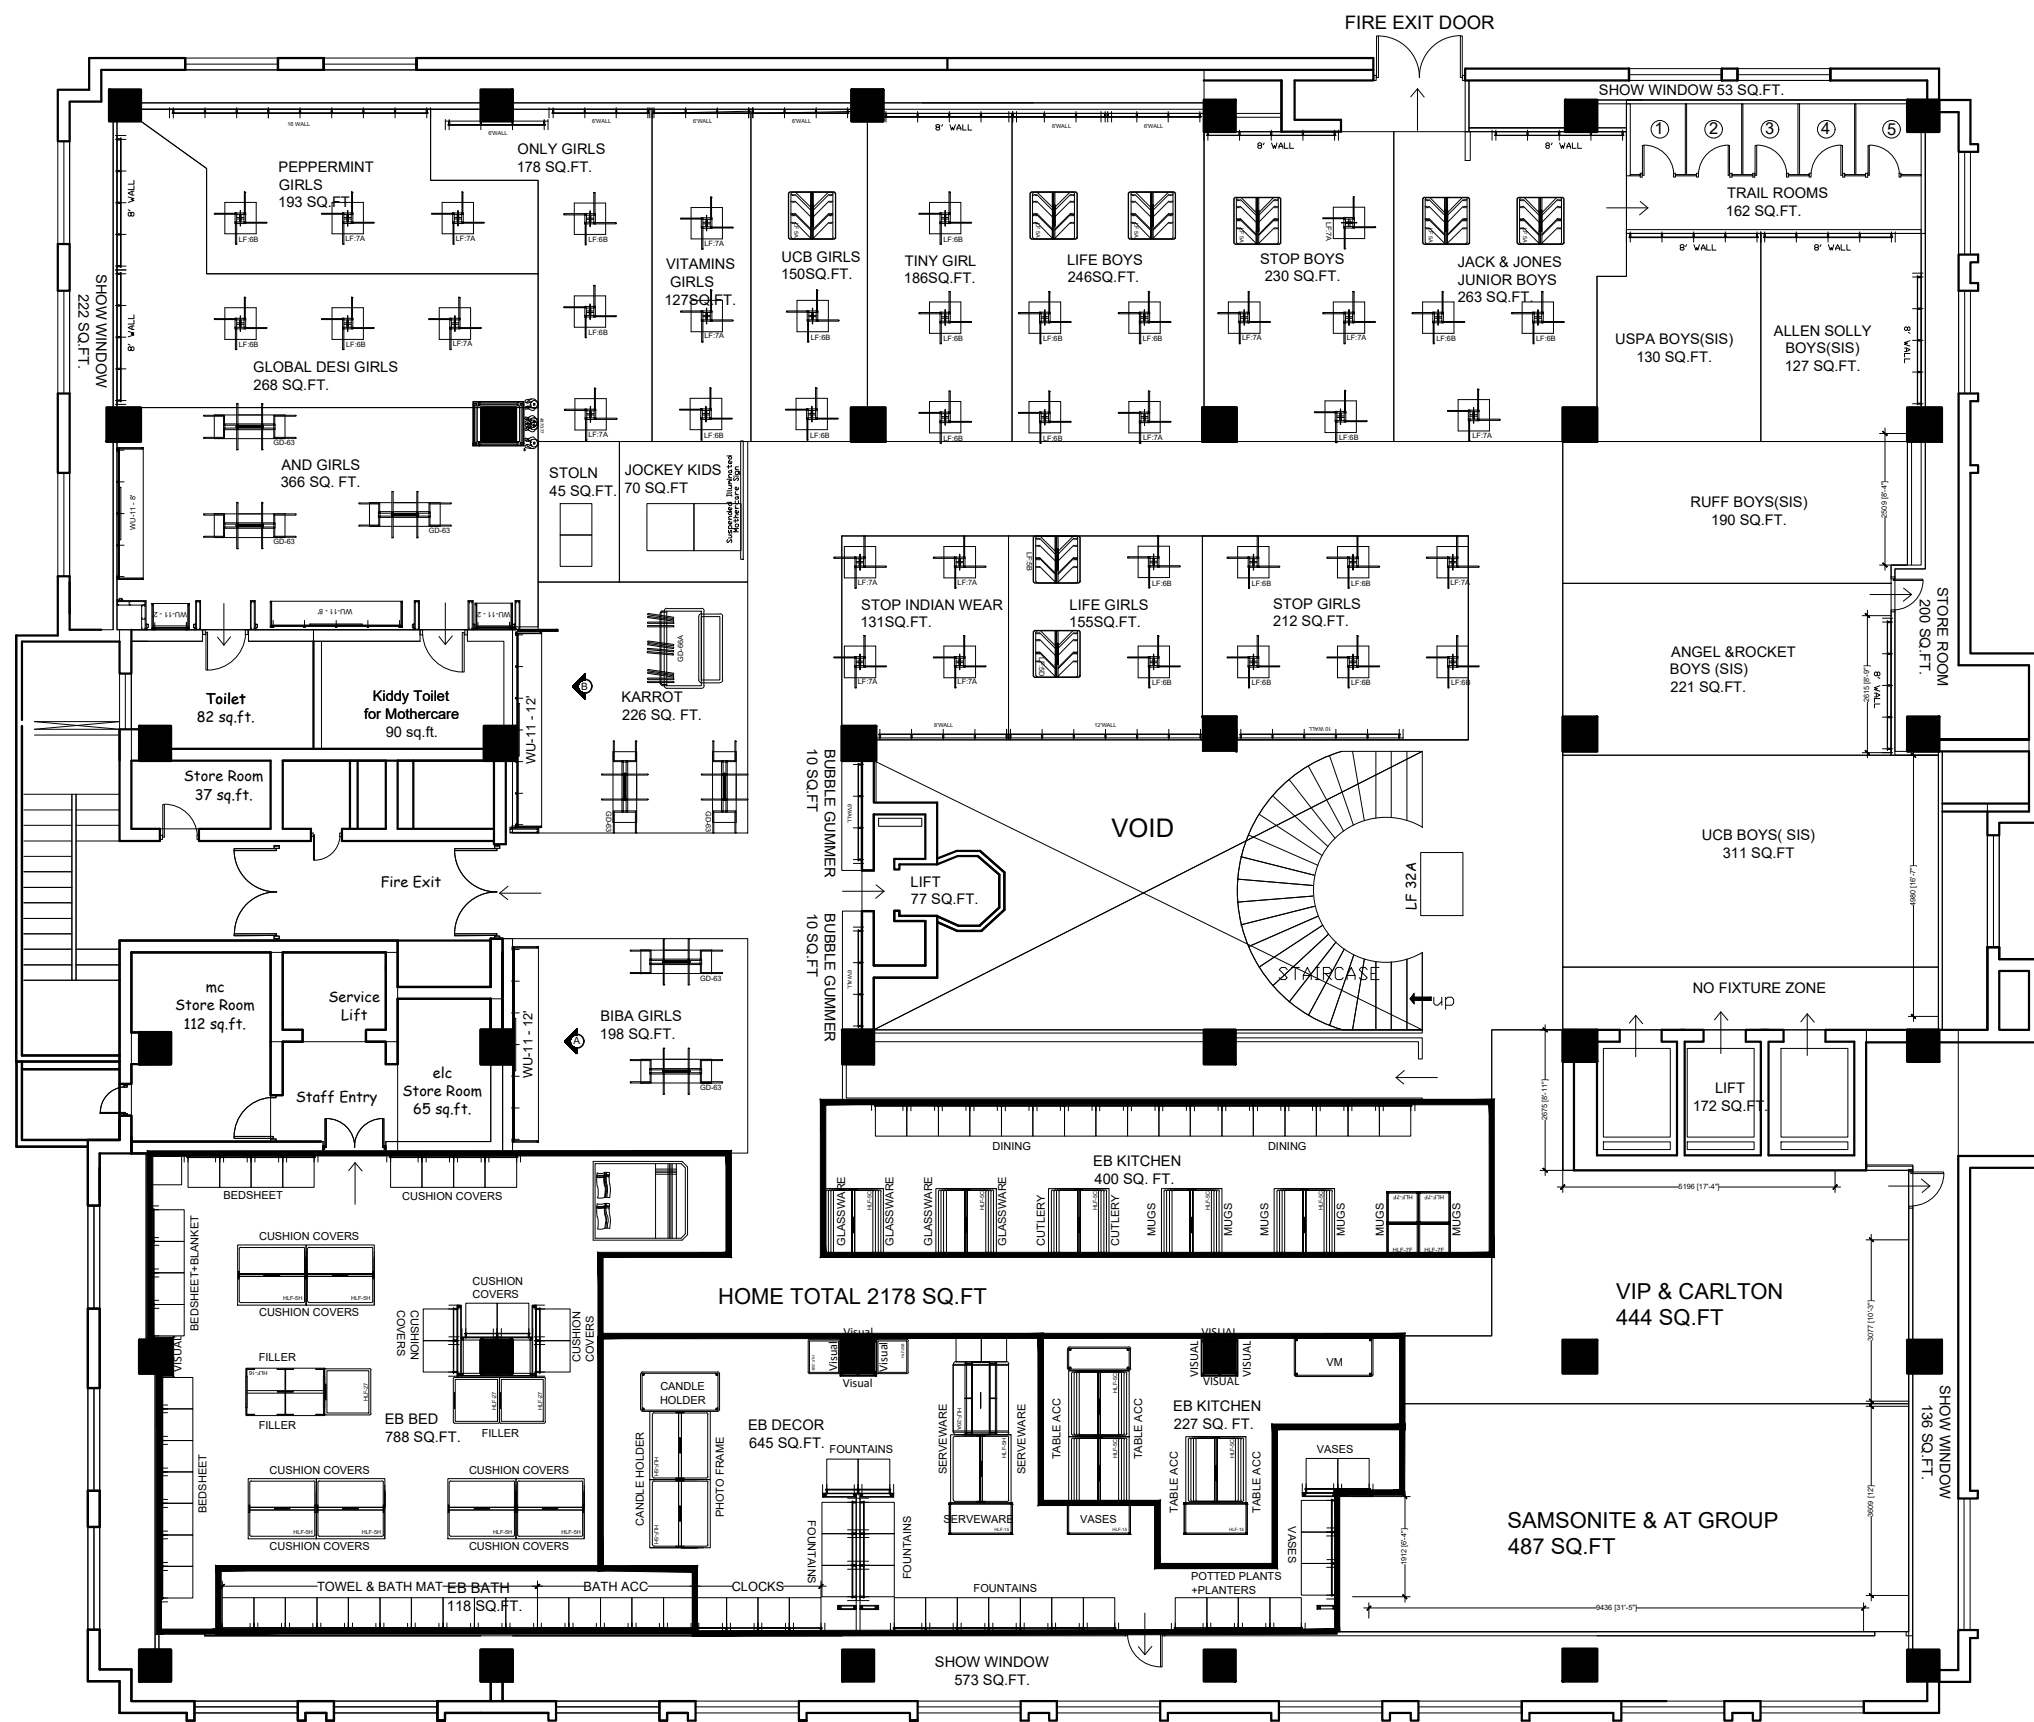

ZONE  
SOUTH

STORE CODE  
103


STORE NAME  
HYDERABAD BEGUMPET

CARPET AREA  
72,287 SQ.FT.

FLOOR  
SECOND FLOOR

SEASON  
AW 22

AW22 Layout  
Okay for  
Re-Release  
Neeraj Jagga  
17.08.2022

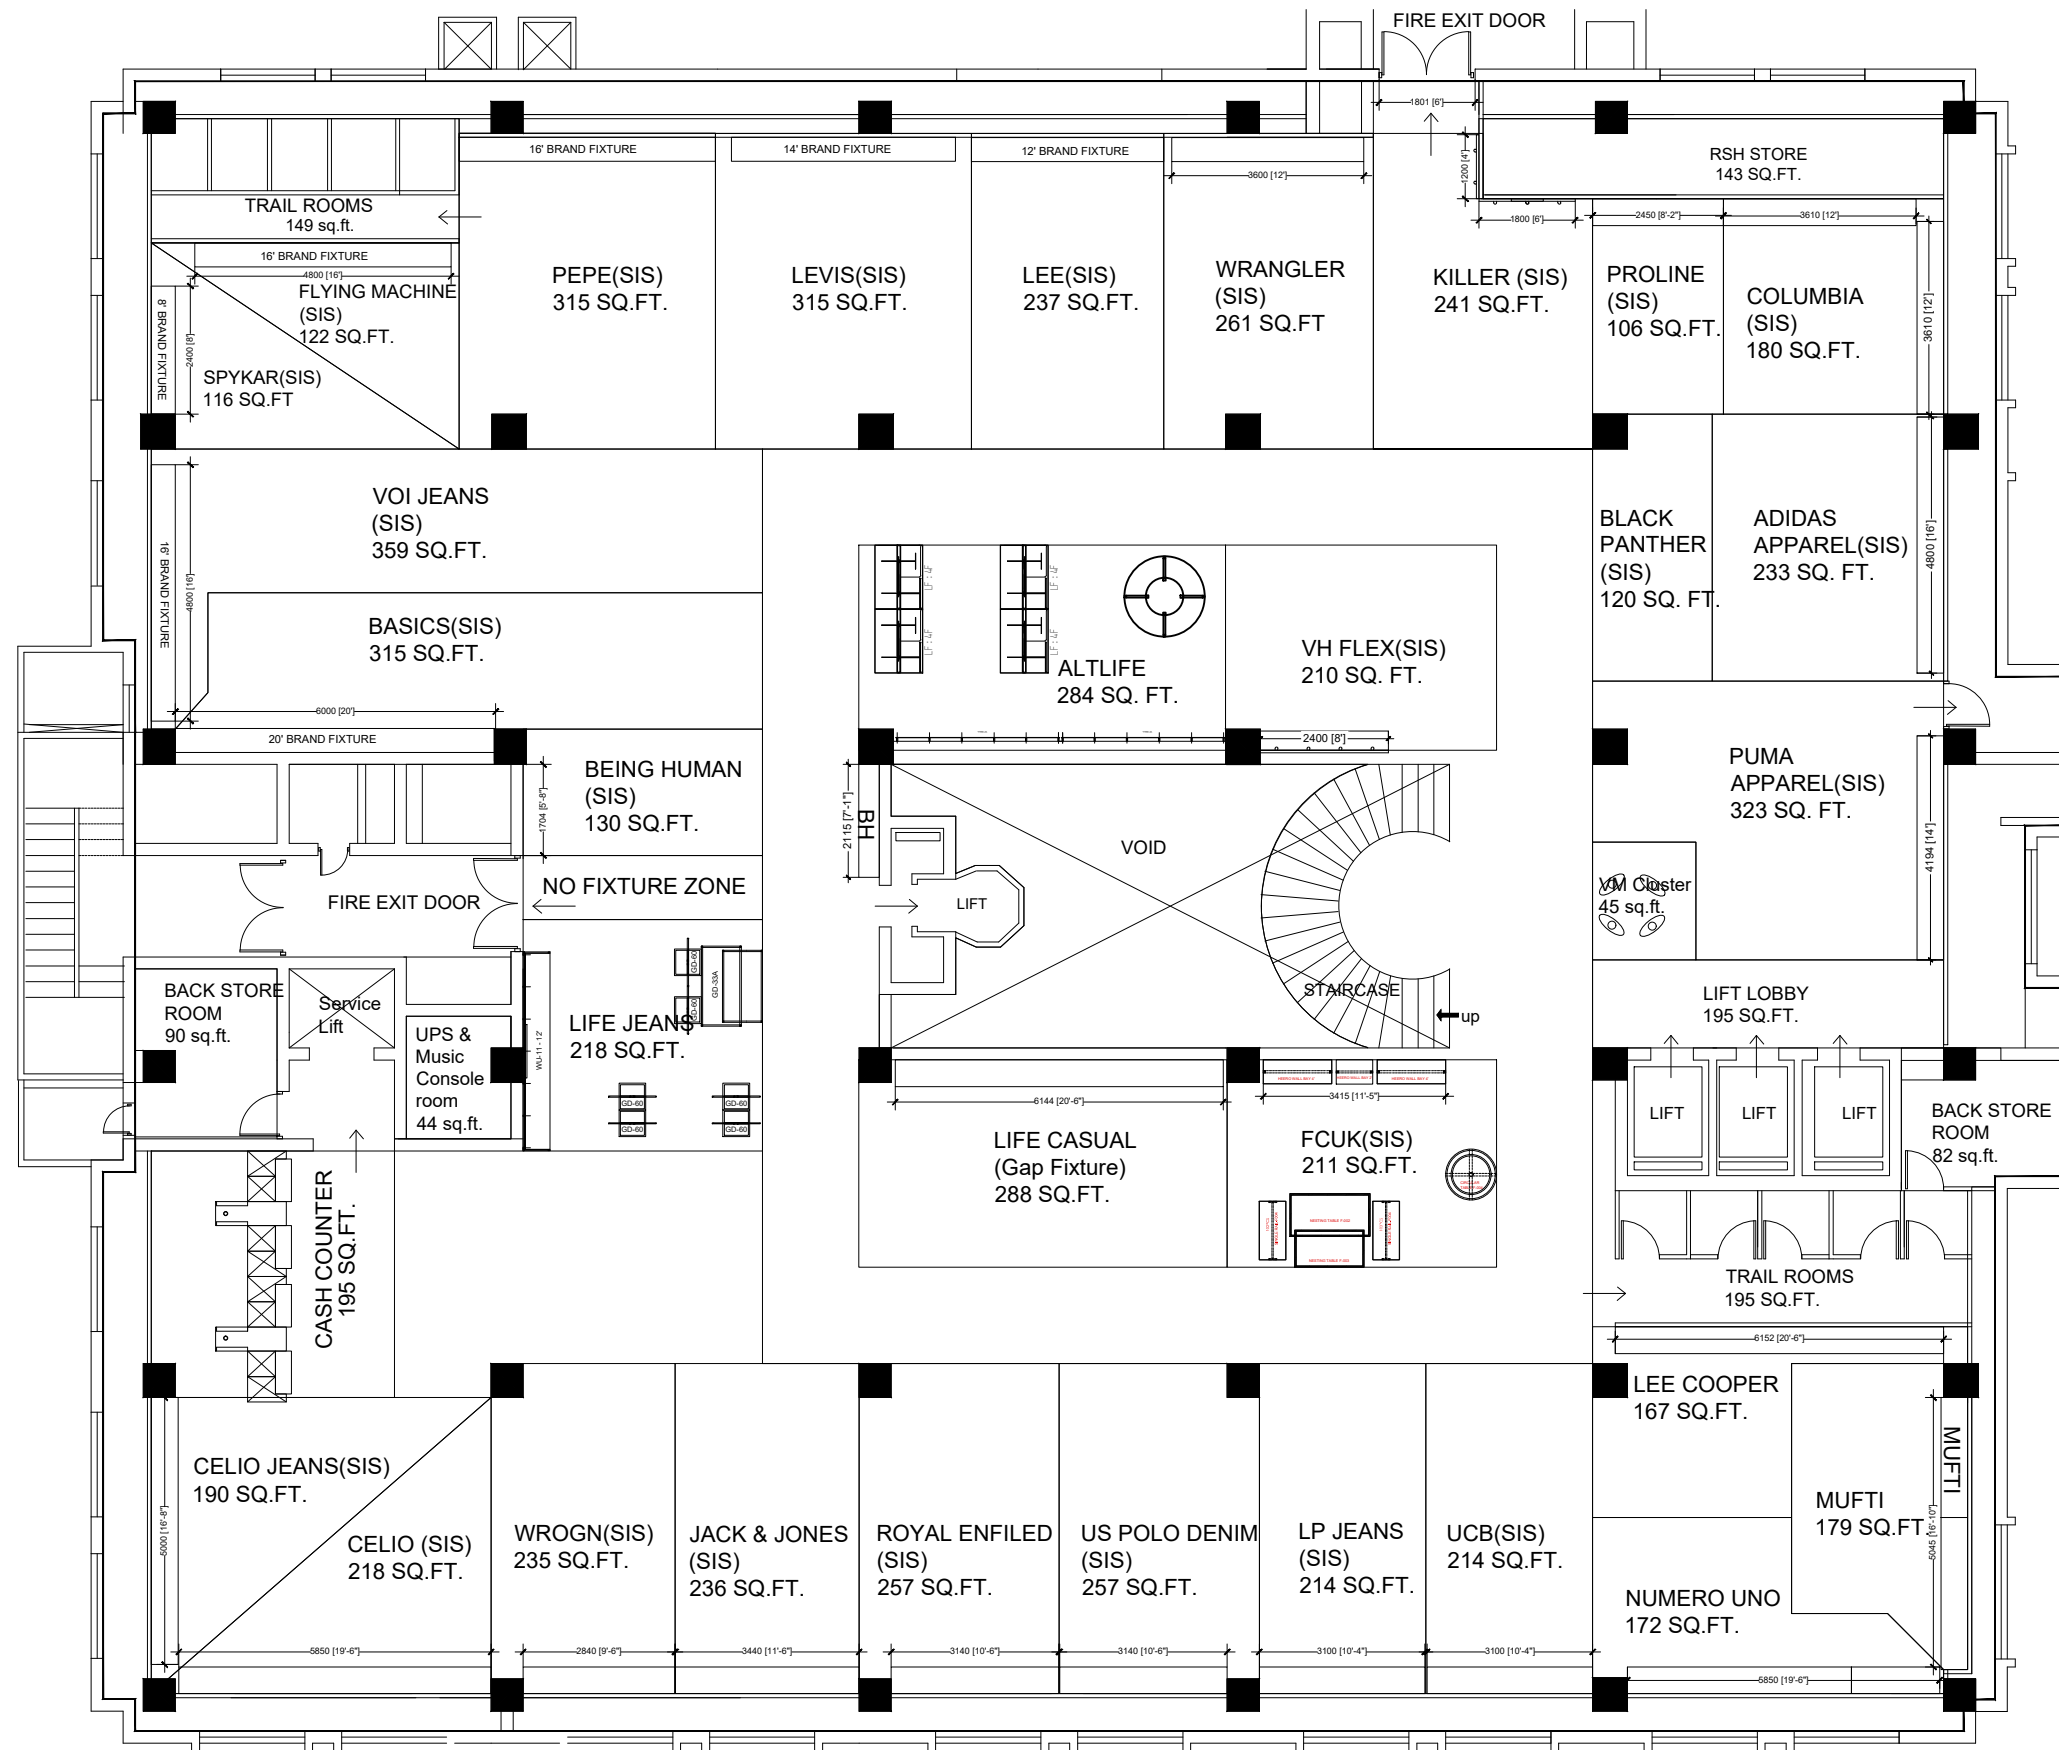

ZONE  
SOUTH

STORE CODE  
103


STORE NAME  
HYDERABAD BEGUMPET

CARPET AREA  
72,287 SQ,FT.

FLOOR  
THIRD FLOOR

SEASON  
AW 22

AW22 Layout  
Okay for  
Re-Release  
Neeraj Jagga  
17.08.2022

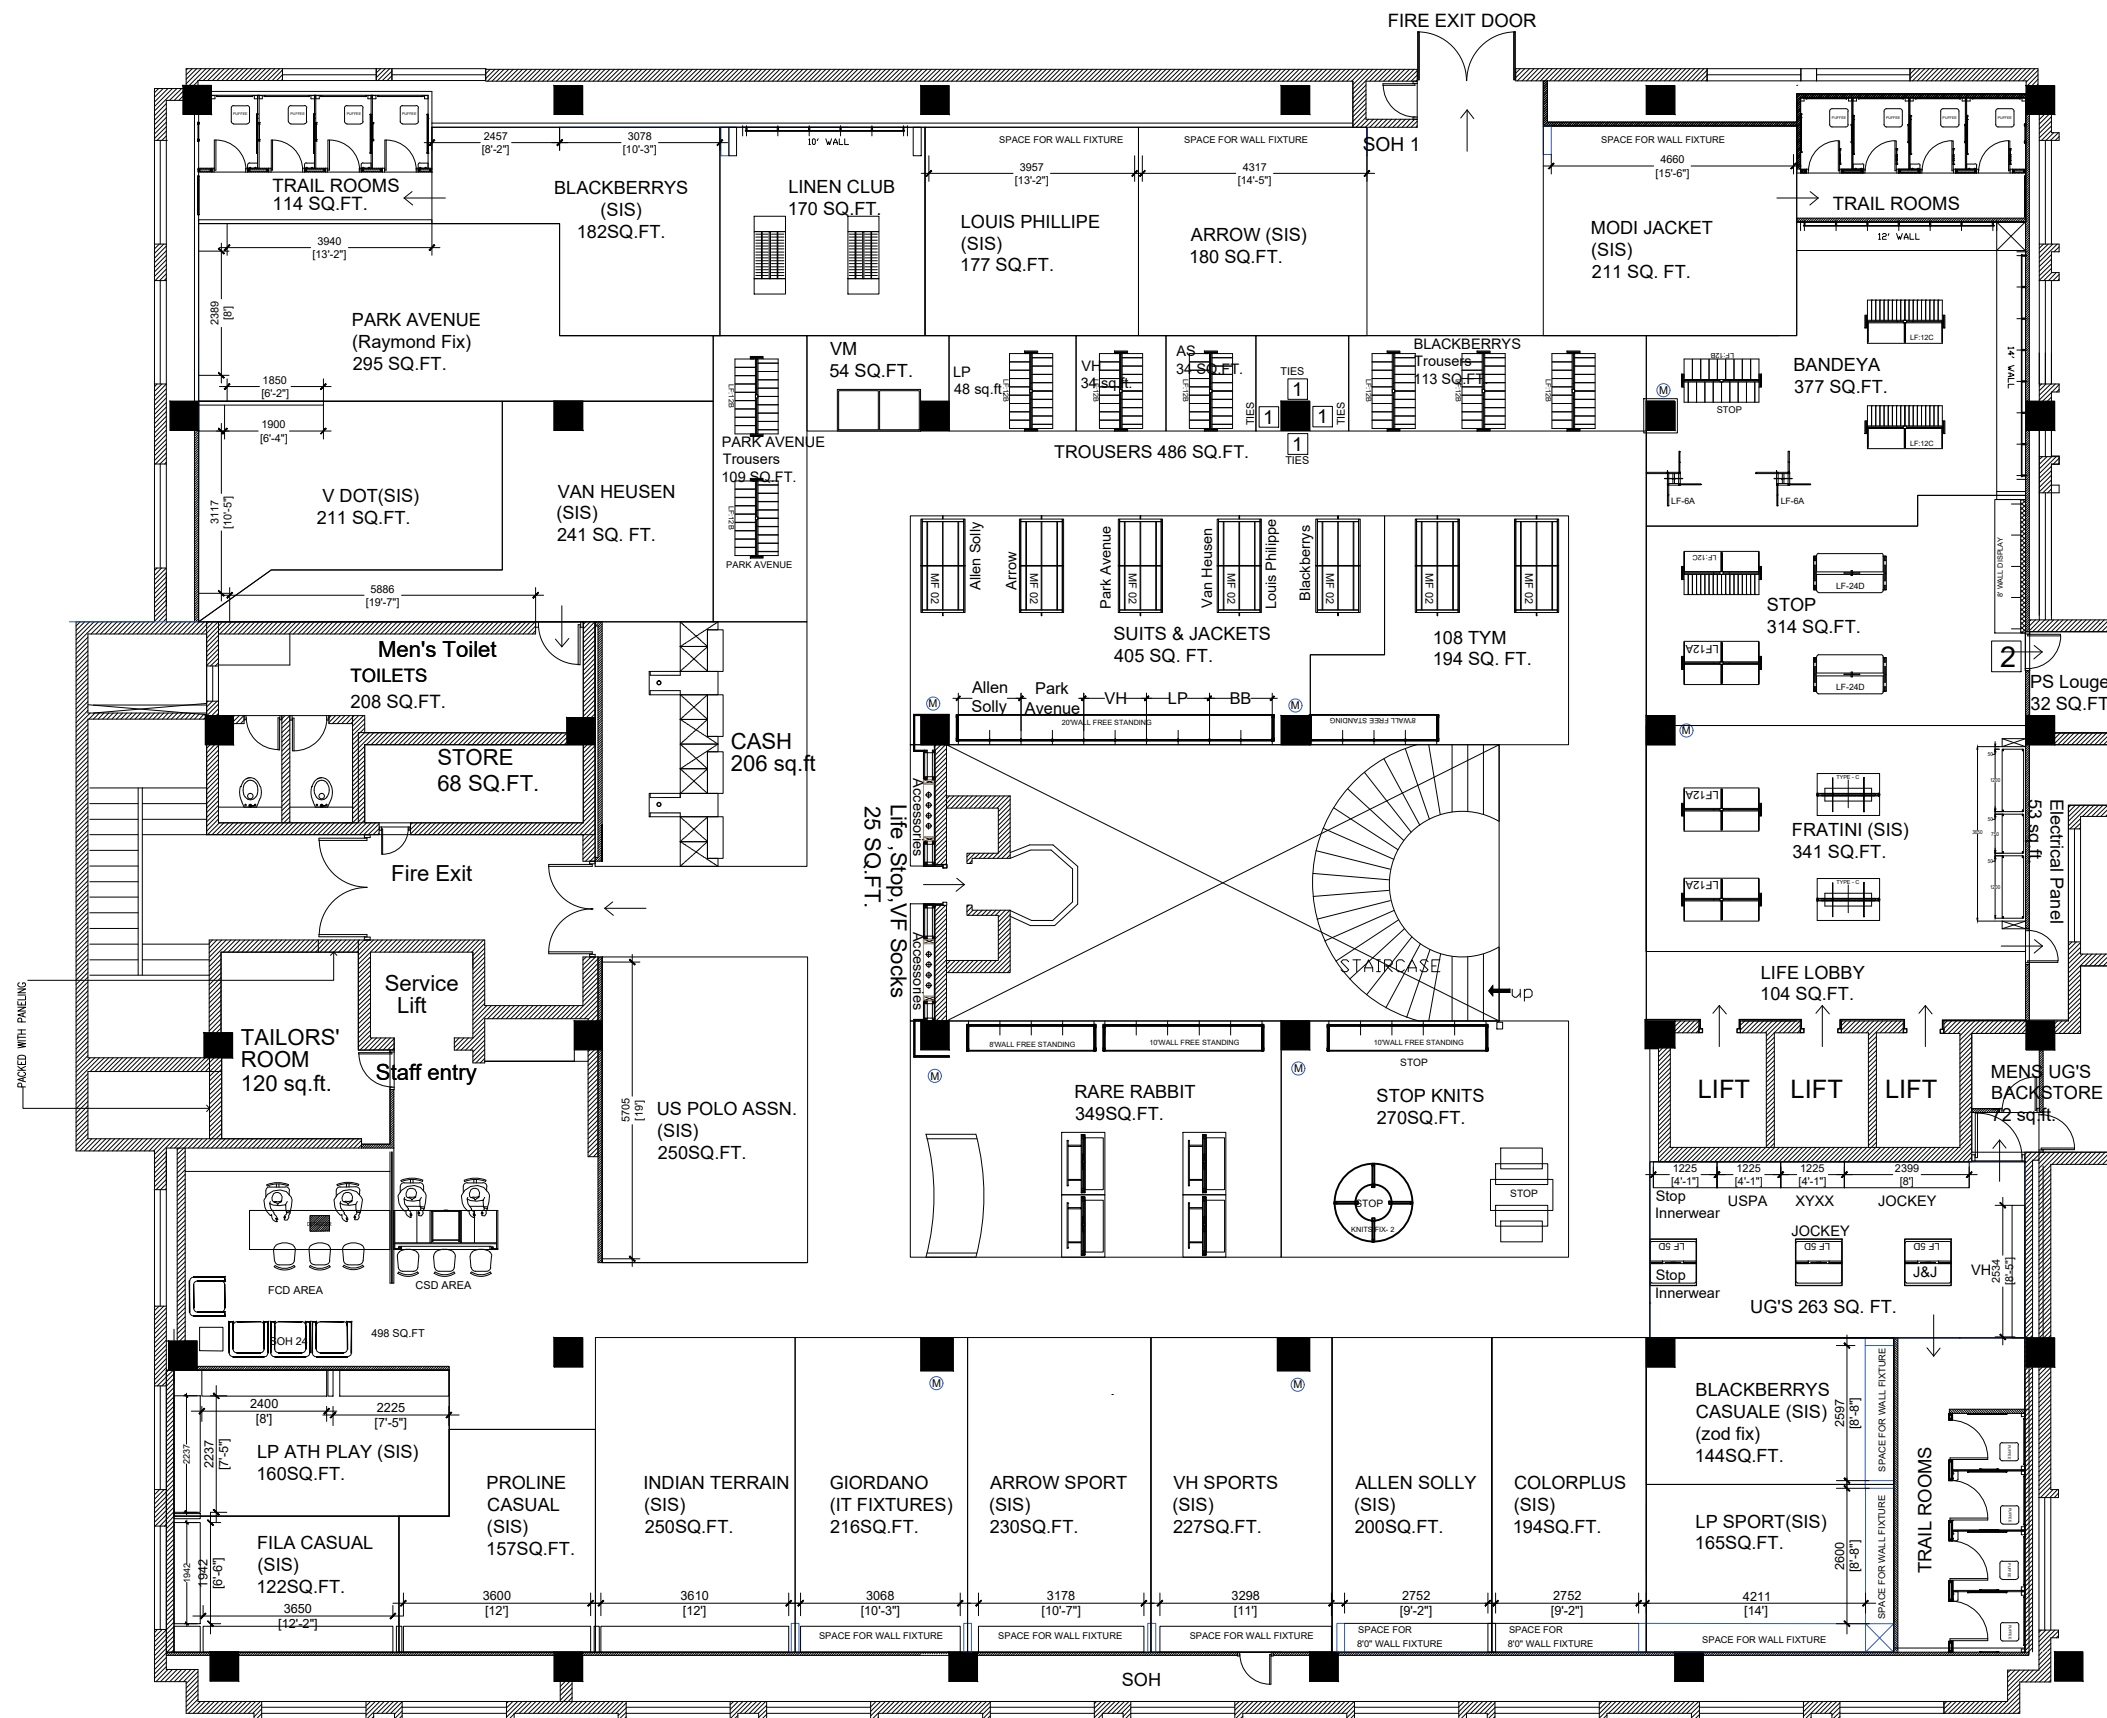

ZONE  
SOUTH

STORE CODE  
103

STORE NAME  
BEGUMPET


CARPET AREA  
72,287 SQ,FT.

FLOOR  
FOURTH FLOOR

SEASON  
AW 22

AW22 Layout  
Okay for  
Re-Release  
Neeraj Jagga  
17.08.2022



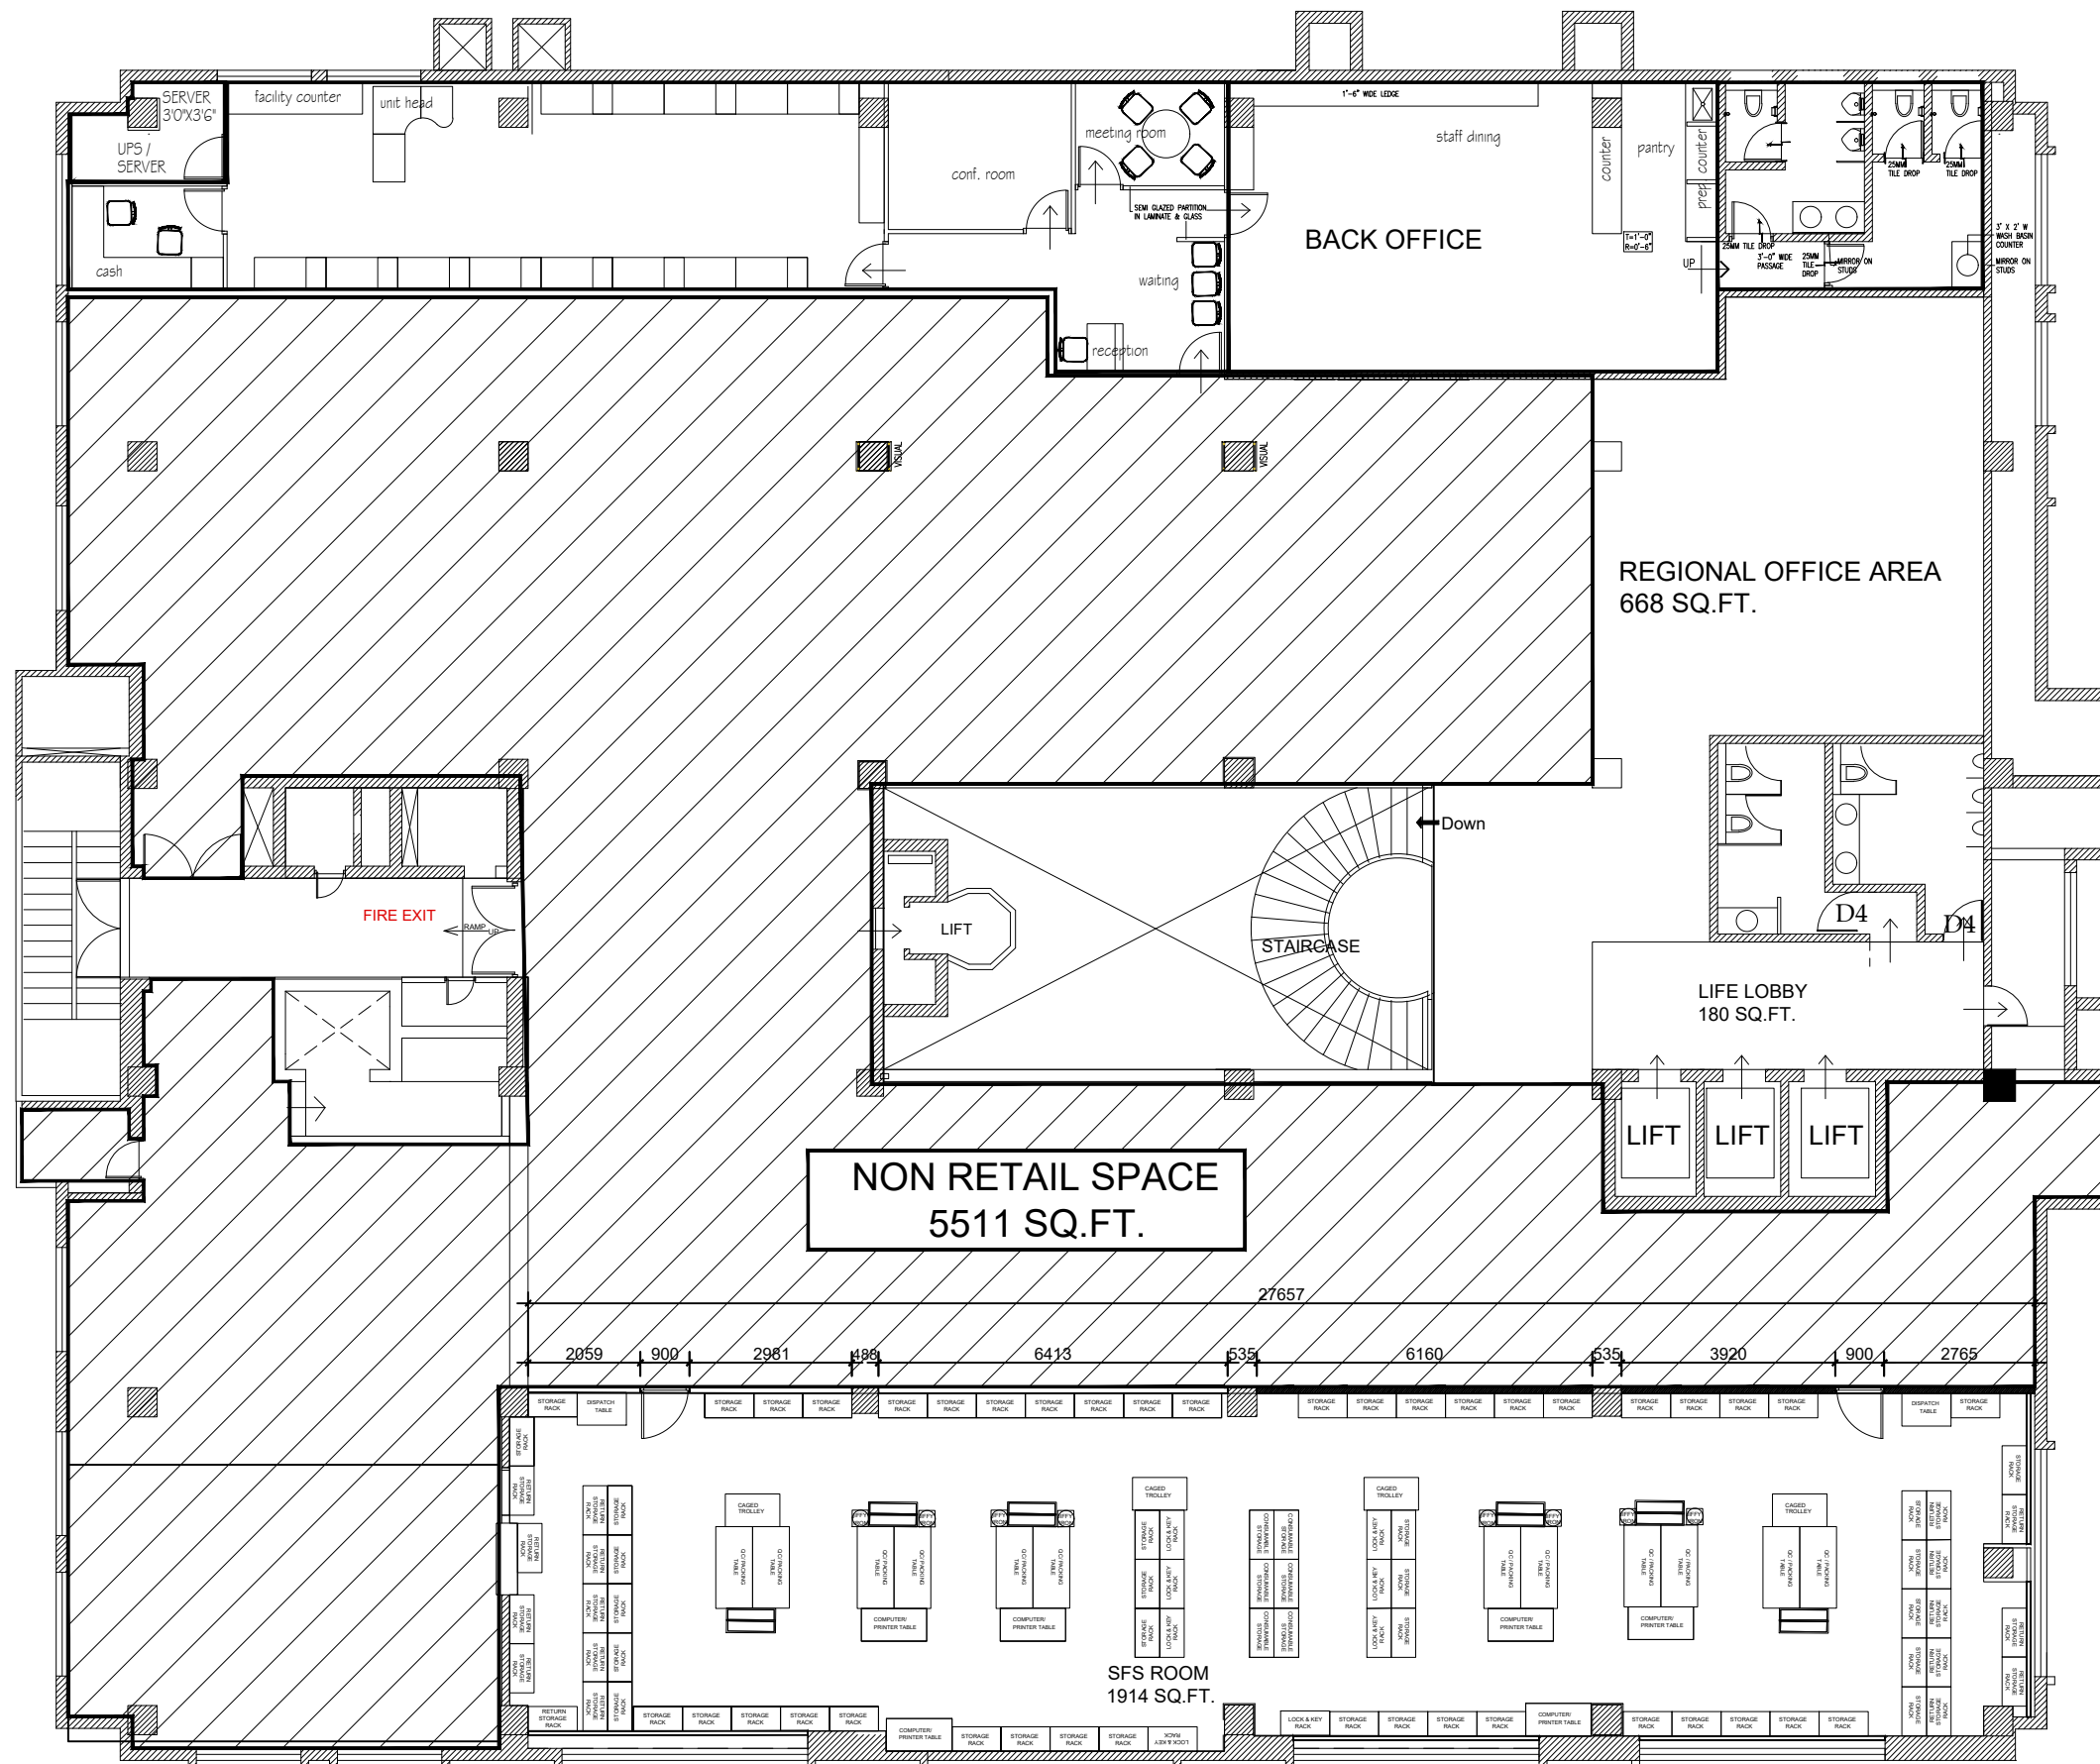

ZONE  
SOUTH

STORE CODE  
103

STORE NAME  
BEGUMPET

CARPET AREA  
72,287 SQ.FT.

FLOOR  
FIFTH FLOOR

SEASON  
AW 22

AW22 Layout  
Okay for  
Re-Release  
Neeraj Jagga  
17.08.2022